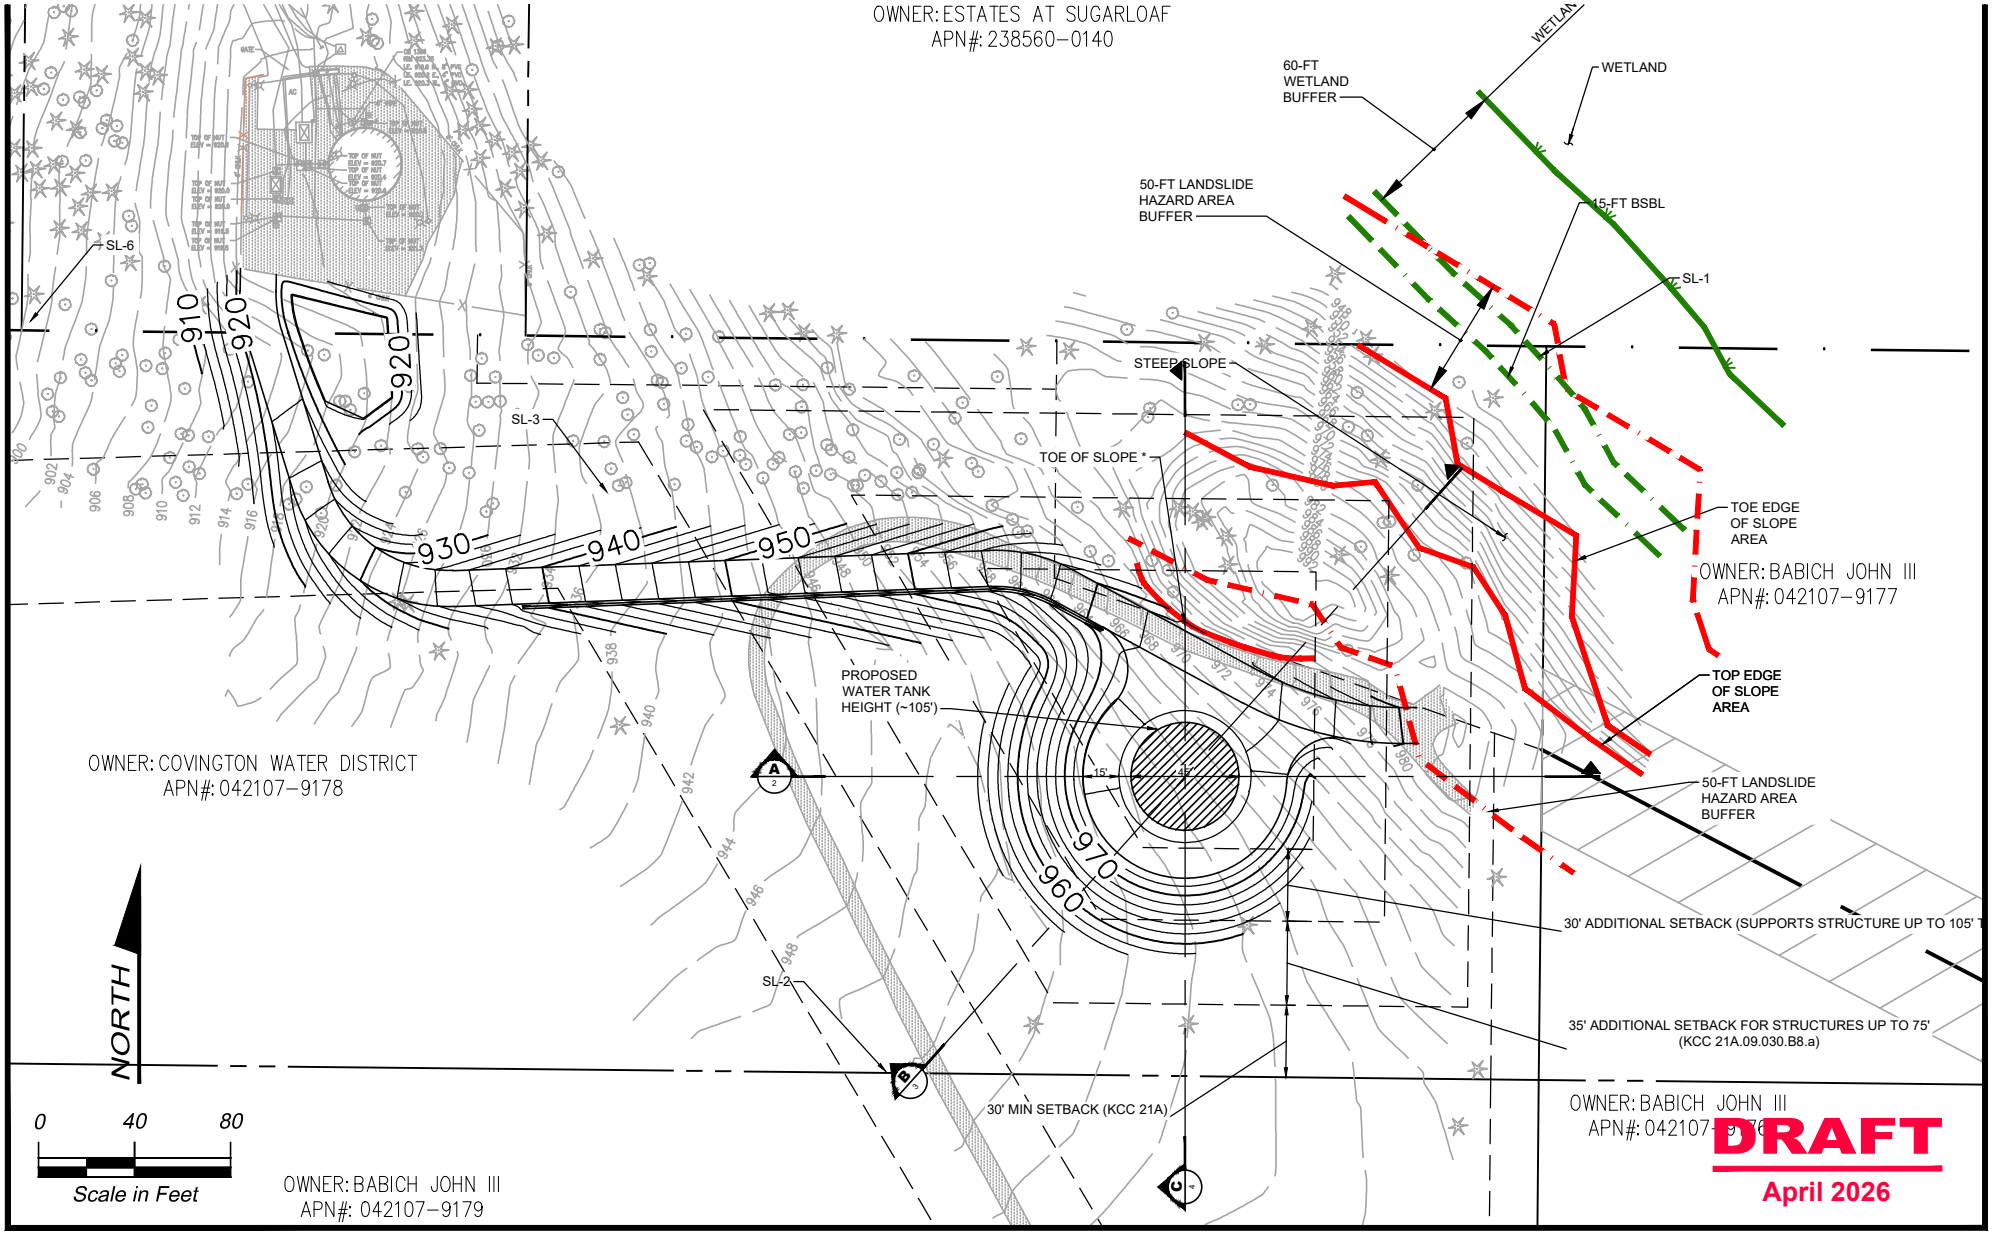


PLAN

SCALE 1" = 80'

bhc CONSULTANTS

J. S. Jones and Associates, Inc.

Covington WATER DISTRICT

Proposed Site Plan

Figure 1


Ph. 1 Sugarloaf Water System Improvements
April 2026

COPYRIGHT © 2024 BHC CONSULTANTS, LLC. ALL RIGHTS RESERVED

Path: S:\Cad\Covington WD\24-10976 Phs 1 Sugarloaf WS Imp\dwgs\report\Critical Ar Filename: P24-10976_Critical Areas with Grading Plot date: Apr 07, 2026-02:34:31pm CAD User: CYehTinetti.
Xref Filename: | Z9BHC011400SURV |

0 20 40

Scale in Feet

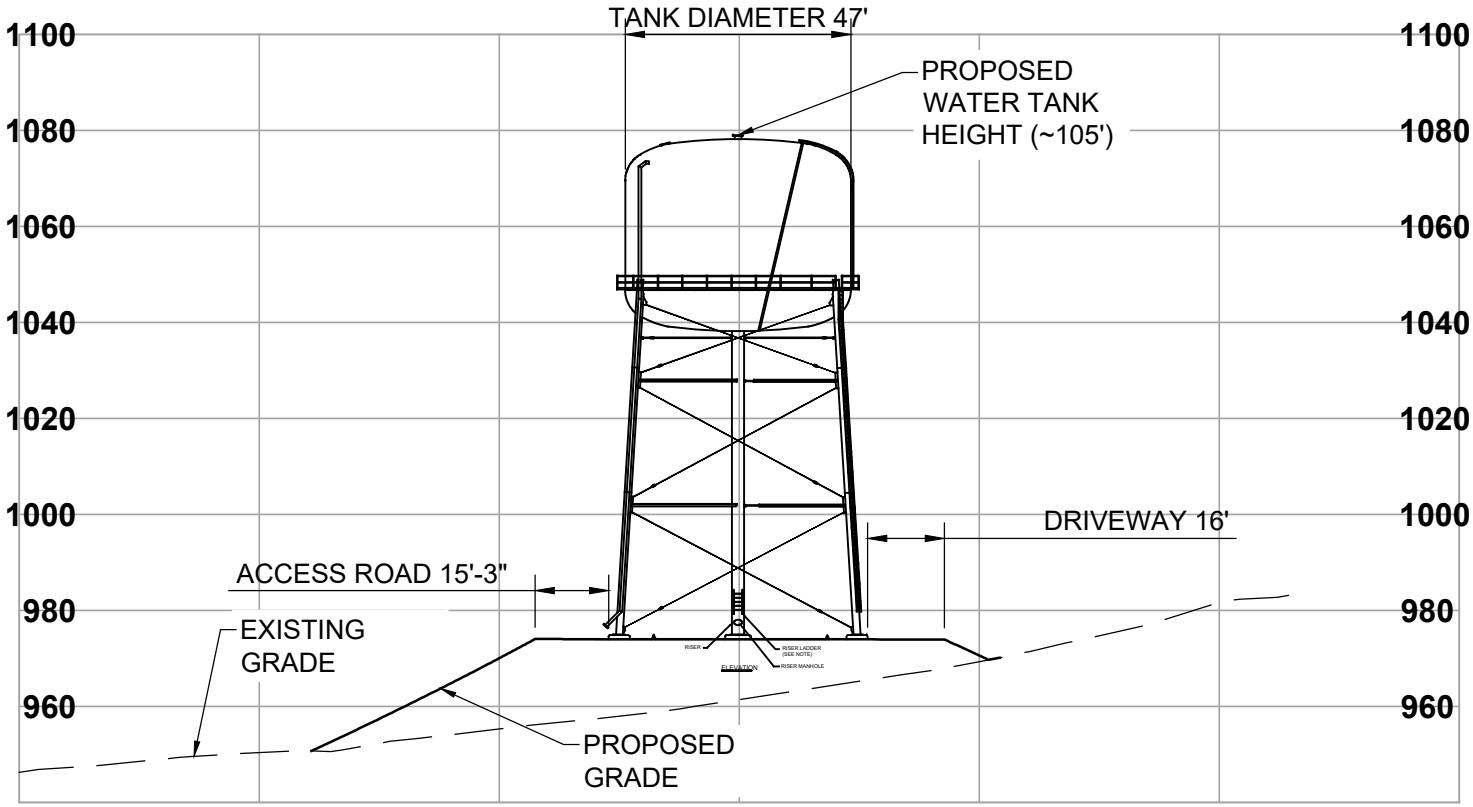

SECTION A-A

SCALE 1" = 40'

DRAFT

April 2026

bhc CONSULTANTS

J. S. Jones and Associates, Inc.

Covington WATER DISTRICT

Proposed Tank Section A-A

Figure **2**


Ph. 1 Sugarloaf Water System Improvements
April 2026

COPYRIGHT © 2024 BHC CONSULTANTS, LLC. ALL RIGHTS RESERVED

Path: S:\Cad\Covington WD\24-10976 Phs 1 Sugarloaf WS Imp\dwgs\report\Critical Ar Filename: P24-10976_Critical Areas with Grading Plot date: Apr 07, 2026-02:34:45pm CAD User: CYehTinetti.
Xref Filename: | Z9BHC011400SURV |

0 20 40

Scale in Feet

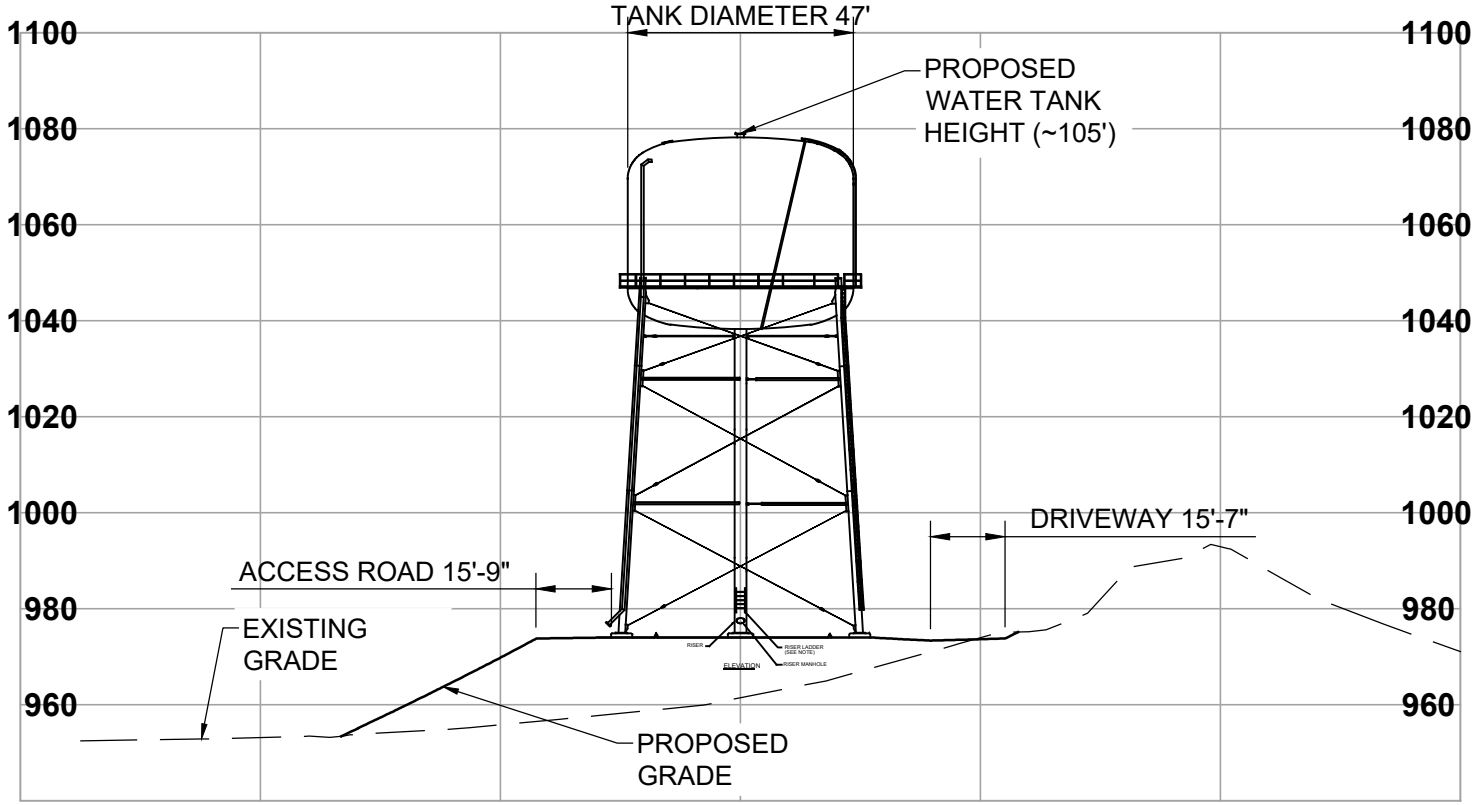

SECTION B-B

SCALE 1" = 40'

DRAFT

April 2026

bhc CONSULTANTS

J. S. Jones and Associates, Inc.

Covington WATER DISTRICT


Proposed Tank Section B-B

Figure **3**

Ph. 1 Sugarloaf Water System Improvements
April 2026

COPYRIGHT © 2024 BHC CONSULTANTS, LLC. ALL RIGHTS RESERVED

Path: S:\Cad\Covington WD\24-10976 Phs 1 Sugarloaf WS Imp\dwgs\report\Critical Ar Filename: P24-10976_Critical Areas with Grading Plot date: Apr 07, 2026-02:35:10pm CAD User: CYehTinetti.
Xref Filename: | Z9BHC011400SURV |

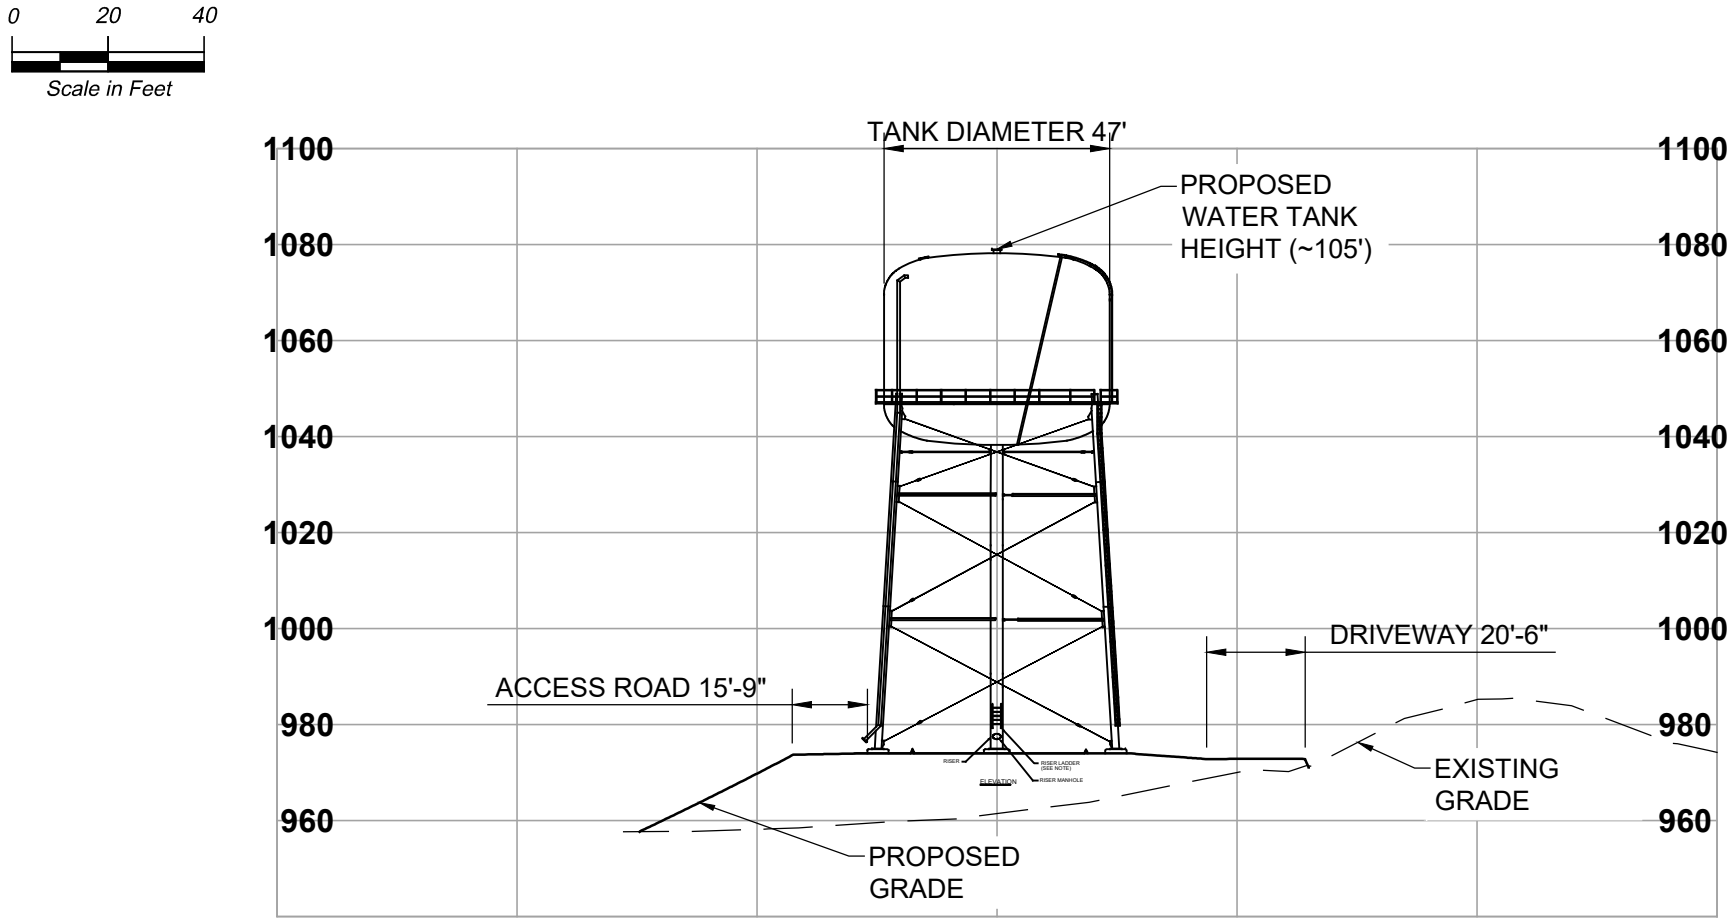

SECTION C-C

SCALE 1" = 40'

DRAFT
April 2026

bhc CONSULTANTS

J. S. Jones and Associates, Inc.

Covington WATER DISTRICT

Proposed Tank Section C-C

Figure **4**

Ph. 1 Sugarloaf Water System Improvements
April 2026

COPYRIGHT © 2024 BHC CONSULTANTS, LLC. ALL RIGHTS RESERVED