Two (2) copies of the equipment floor plan must be submitted with the name and address of the establishment, contact person and phone number.

Public Health
Seattle & King County

Each plan must be clear and legible and show in detail the following:

- Number, type and location of sinks and drain boards
- Refrigeration and cooling equipment
- Cooking, reheating and hot holding equipment
- Food preparation and service areas
- Employee restrooms
- Customer restrooms (required if you have indoor and outdoor seating)
- Hot water heater
- Dry goods storage area (show detail of shelving area and describe type of shelving)
- Employee storage (required)
- Service, bus or wait areas

All equipment must be labeled on the floor plan and correspond to the equipment list.

Facility Name: John Doe's Diner
Facility Address: 123 Main Street, Seattle, WA 98111
Contact Person: John Doe
Contact Phone: 206-888-7777

This plan is meant to illustrate health department requirements only

FLOOR PLAN

Equipment List:

#	Item Name	Qty	Make	Model
1.	Freezer	1	Ice Line	F-158Z4
2.	Refrigerator 8x8 walk-in	1	ACME	R-789WI
3.	Rice cooker	1	ACME	CR-543
4.	Deep fryer	1	ACME	DF-876
5.	Char-Broiler	1	ACME	CB-123
6.	Gas range	1	GAPP	GR-332
7.	Wok	1	ACME	CW-3323
8.	Work table	4	ACME	EQ-4LOC
9.	3-compartment dish wash sink (with 2 drainboards)	1	ACME	S-3CWD
10.	Dishwasher	1	GAPP	DW-1234
11.	Shelving	5	ACME	EQ-3S
12.	Refrigerator sandwich prep	1	GAPP	R-SP1
13.	1-compartment produce food prep sink (with drainboard)	1	ACME	S-FPWD
14.	Mop sink	1	ACME	S-MOP
15.	Hot water heater	1	GAPP	HW-123G
16.	Ice machine	1	GAPP	IM-987
17.	Soda pop fountain dispenser	1	ACME	SP-5000
18.	Handwash sink wall mount	4	PORCLEAN	S-HWM
19.	Handwash sink	1	PORCLEAN	S-POR100
20.	Cash register	1	POS	CR-5582
21.	Coffee maker	1	GAPP	CM-37475
22.	Hood ventilation	1	GAPP	EQ-HV200
23.	Food warmer	1	ACME	EQ-FW1000
24.	Refrigerator 2 door beverage cooler	1	GAPP	R-200BC
25.	Splashguards 12" stainless steel	5	ACME	SG-412
26.	Employee storage	1	ACME	ES-6FTL
27.	1-compartment raw meat/seafood food prep sink (with drainboard)	1	ACME	S-FPWD

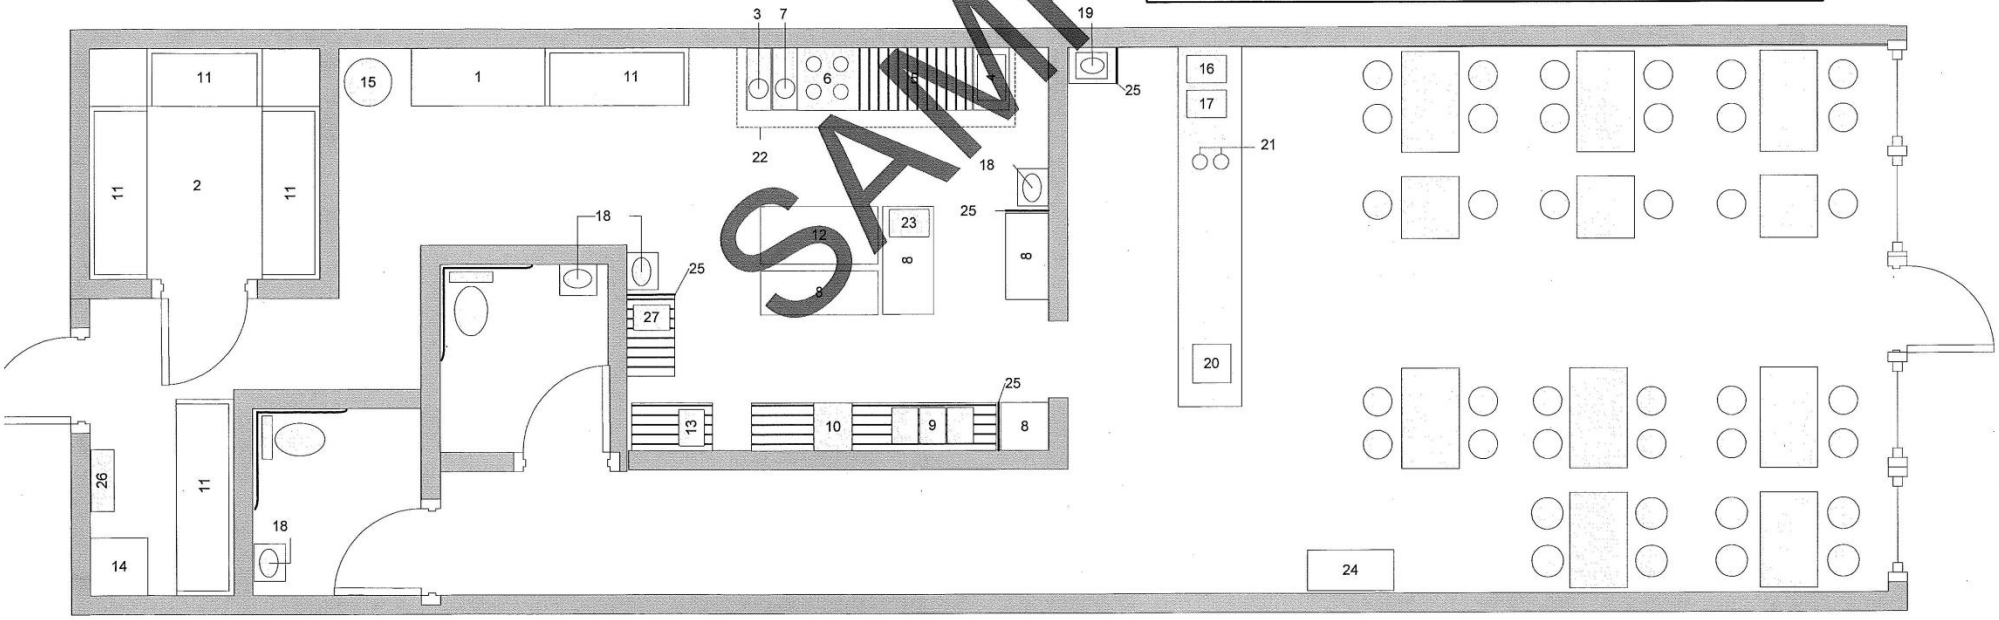

Sample floor plan reprinted with permission from the Tacoma-Pierce County Health Department