Jan 20, 2026 10:30:49am - User:laura.goode
N:\PROJECTS\7250 NORTHSHORE SCHOOL DISTRICT\24-000730 NORTHSHORE SD SPORTS FIELDS\CAD\24-000730 L0.0 OVERALL PLAN.DWG

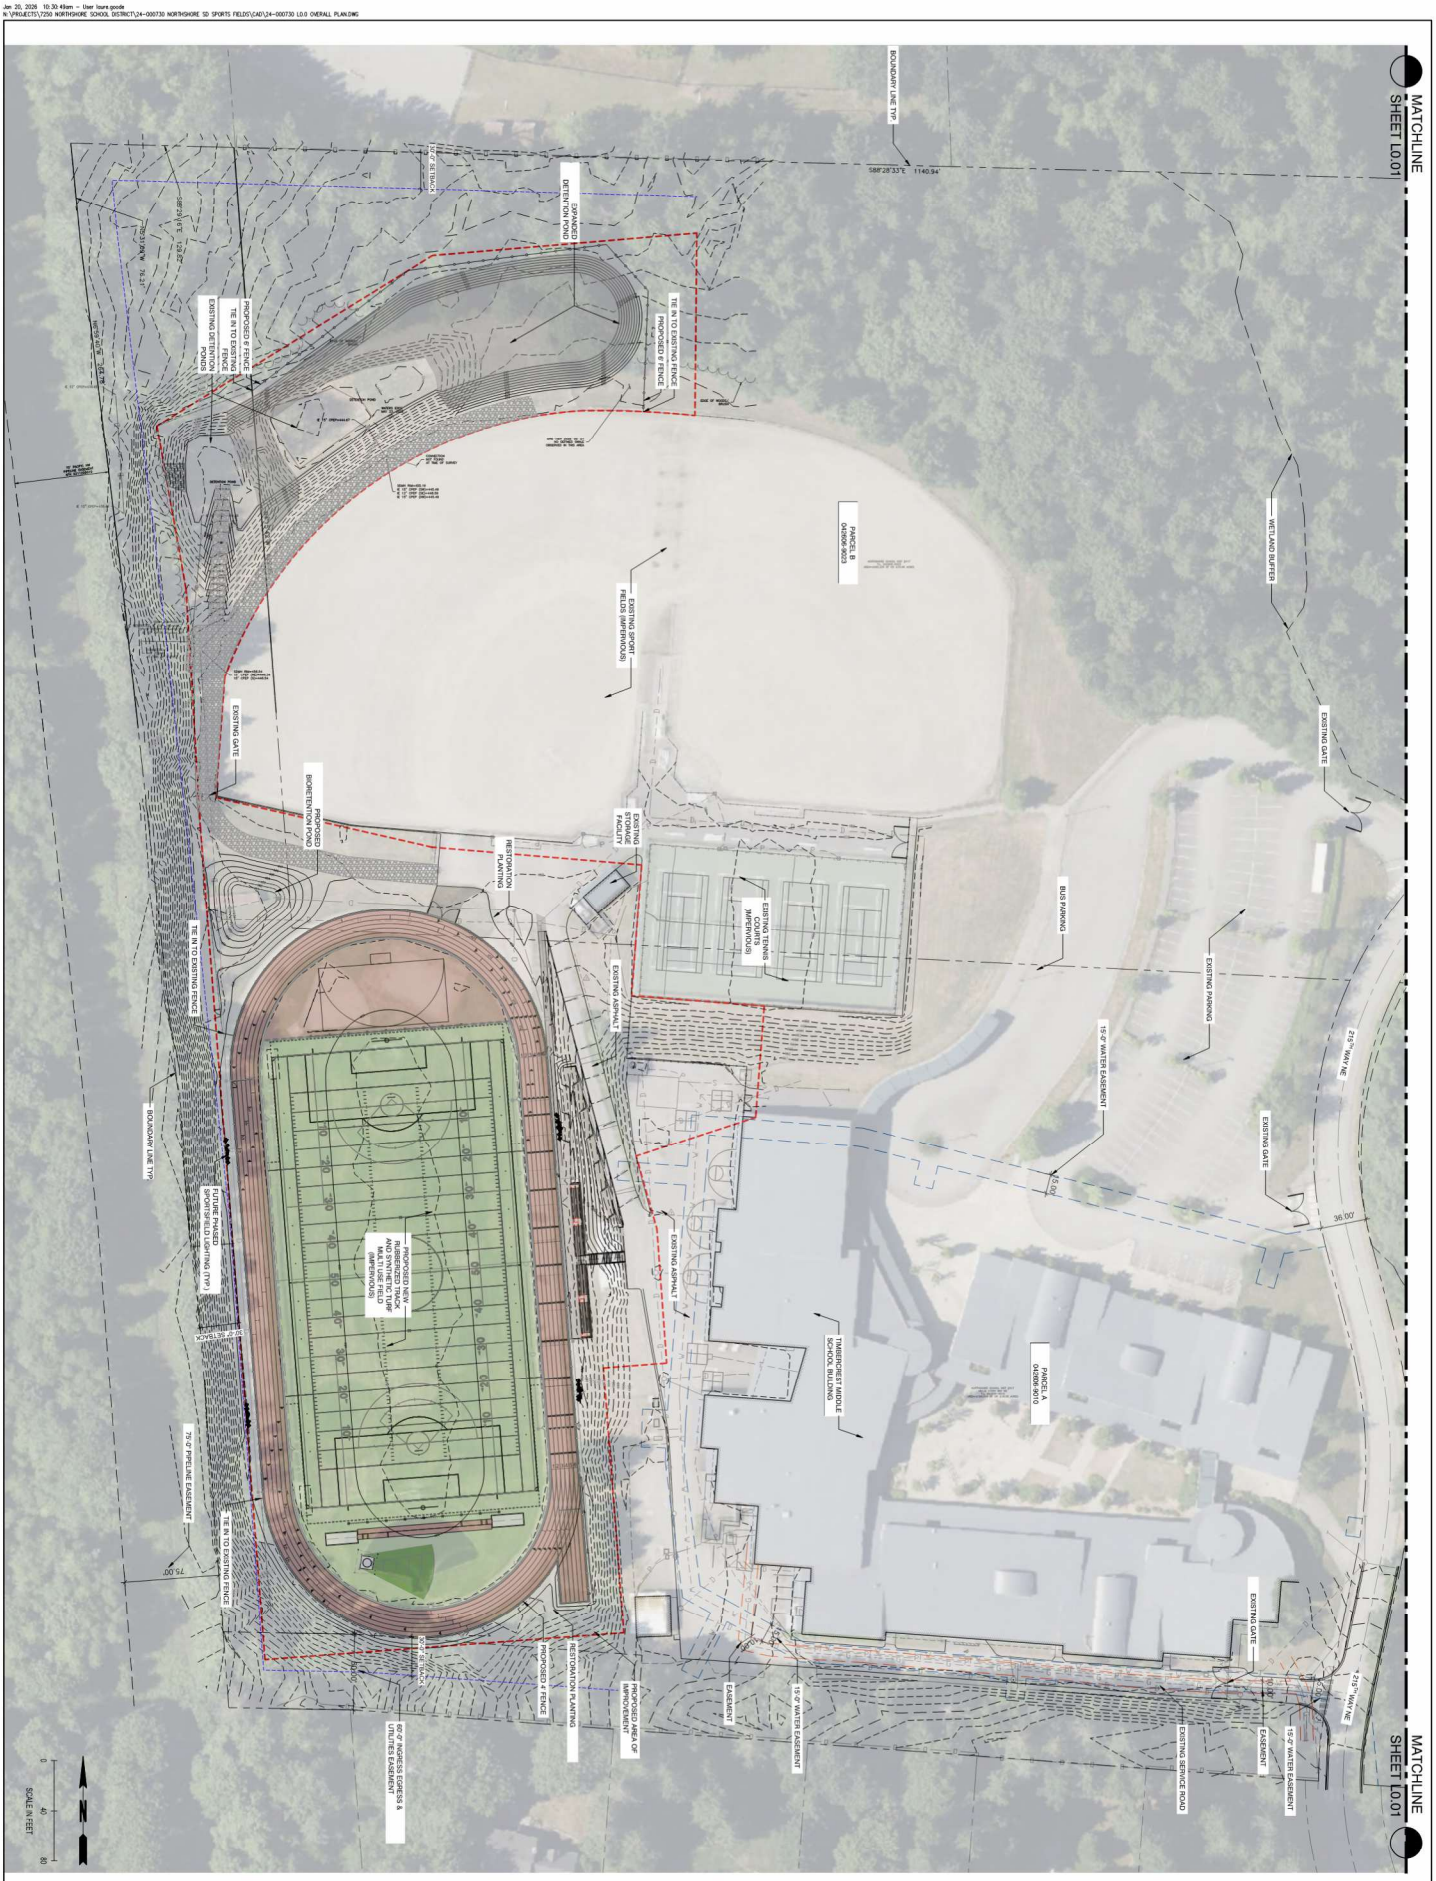

DRAWING NO: L0.00 2 OF 12	OVERALL SITE PLAN	SEAL:	TIMBERCREST MIDDLE SCHOOL SPORTS FIELD 19115 215th WAY NE, WOODINVILLE, WA	SCJ ALLIANCE CONSULTING SERVICES 3625 WOODLAND PARK AVE N, SUITE 100, SEATTLE WA 98103 P: 206.708.1862 SCJSTUDIOLA.COM	JOB NO: 24-000730 DRAWN BY: -- APPROVED BY: -- DATE: JUNE 2025	REVISIONS / DATE