ZIP MARKET FOOD MART

YUM YUM TERIYAKI

MASTERS AUTO & TIRE CENTER

BAYS

THE WASH DOG PET GROOMING

ROSIE'S HAIR DESIGN

VIVA MEXICO RESTAURANT

SW 107TH ST

SW 106TH ST

PAVING LIMITS

1 2 3 4 5

APPLE AFFORDABLE ORAL SURGERY

SAARS SUPERSAVER FOODS

King County

KING COUNTY DEPT. OF LOCAL SERVICES

LEON RICHARDSON, DIRECTOR

16TH AVE SW
SW 100TH ST TO SW 107TH ST

PROPOSED STRIPING AND PARKING

20 10 0 20 40

SCALE IN FEET



King County

KING COUNTY DEPT. OF LOCAL SERVICES
LEON RICHARDSON, DIRECTOR

16TH AVE SW
SW 100TH ST TO SW 107TH ST
PROPOSED STRIPING AND PARKING

20 10 0 20 40
SCALE IN FEET

SW 104TH ST

TAAJ

V.I.P. SMOKE & VAPE

JOHN'S HAIR & NAILS

VERN FONK

WHITE CTR PIZZA/CHOP KITCHENS

ARTISTIC UPHOLSTERY & A.K.SWANSON

DOS HISPANOS AUTO REPAIR SHOP

LILY OF THE VALLEY CHURCH

PAVING LIMIT

PAVING LIMIT

16TH AVE SW

14 15 16 GAP FOR FIRE HYDRANT 17 18 19 20 21 22 23 24

CHOP KITCHENS

SW 104TH ST

NEW BALANCE CHIROPRACTIC, PUGET SOUND ACUPUNCTURE, WHITE CENTER SMILES DENTIST & MASSAGE

^ HOGLES APARTMENTS v

EL GRAN TACO

MCLENDONS HARDWARE STORE

King County

KING COUNTY DEPT. OF LOCAL SERVICES
LEON RICHARDSON, DIRECTOR

16TH AVE SW
SW 100TH ST TO SW 107TH ST
PROPOSED STRIPING AND PARKING

20 10 0 20 40
SCALE IN FEET




King County

KING COUNTY DEPT. OF LOCAL SERVICES
LEON RICHARDSON, DIRECTOR

16TH AVE SW
SW 100TH ST TO SW 107TH ST
PROPOSED STRIPING AND PARKING

20 10 0 20 40
SCALE IN FEET

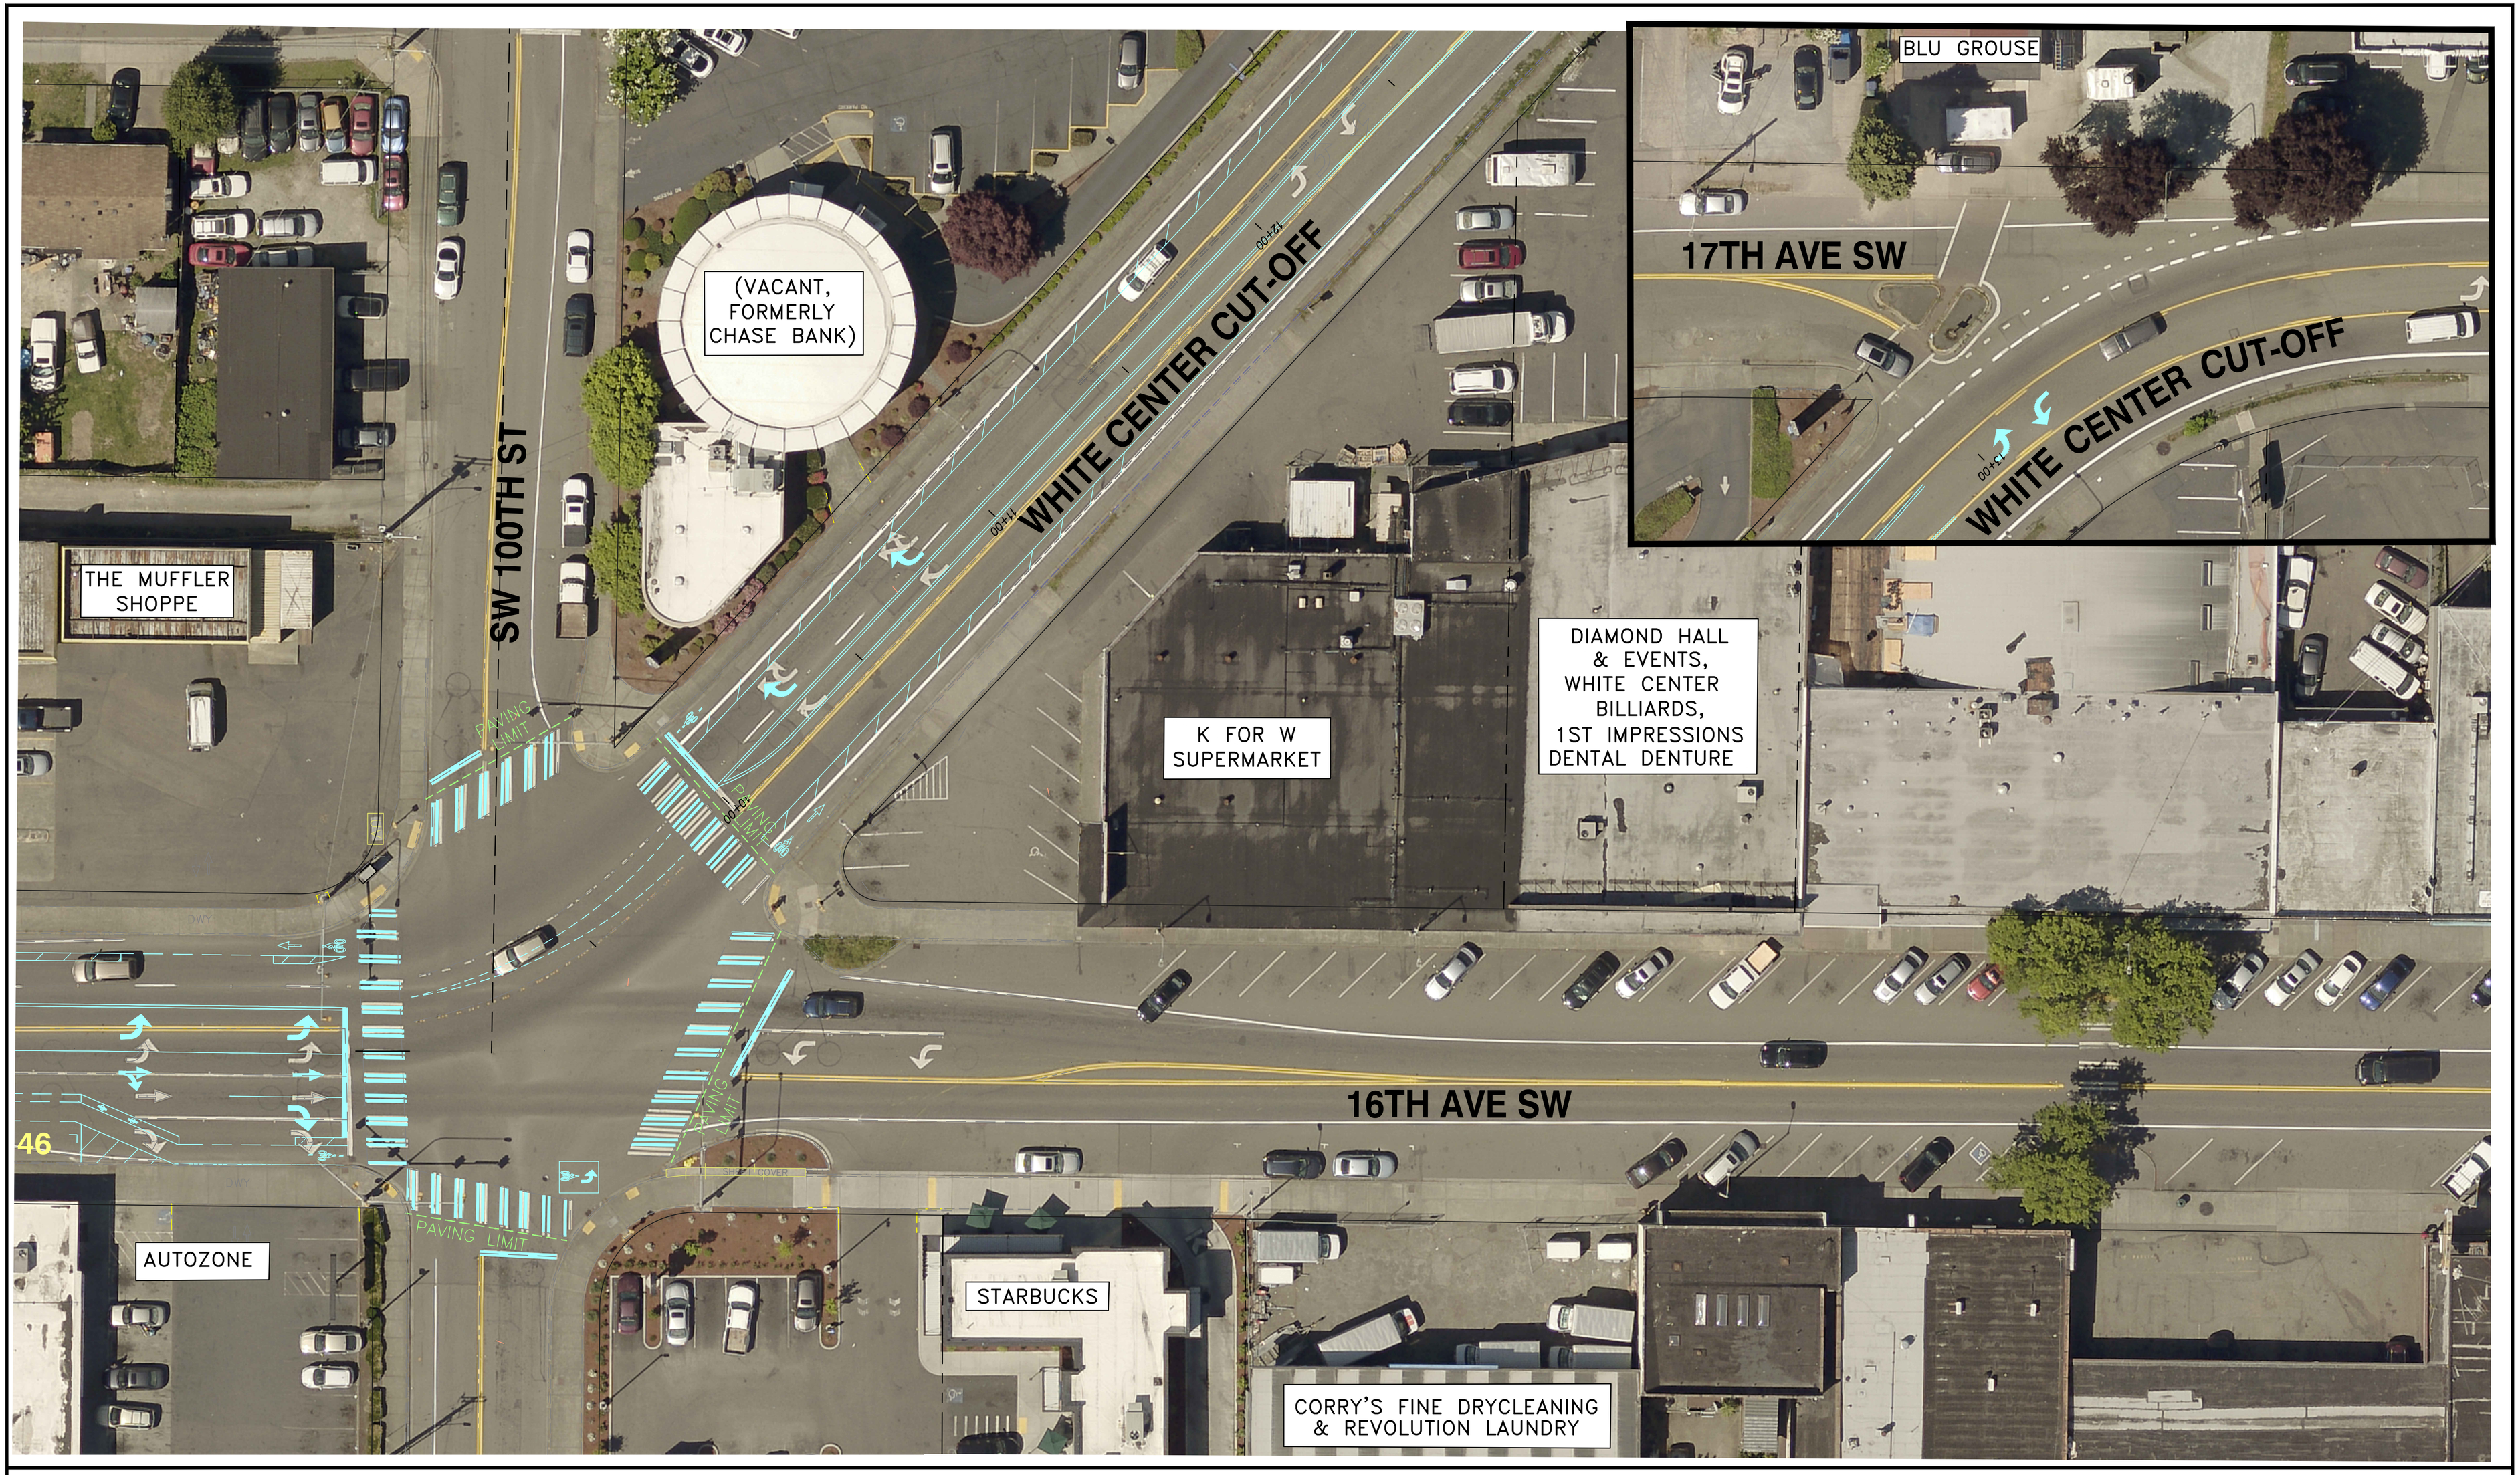

KING COUNTY DEPT. OF LOCAL SERVICES
LEON RICHARDSON, DIRECTOR

King County

16TH AVE SW
SW 100TH ST TO SW 107TH ST

PROPOSED STRIPING AND PARKING

20 10 0 20 40
SCALE IN FEET